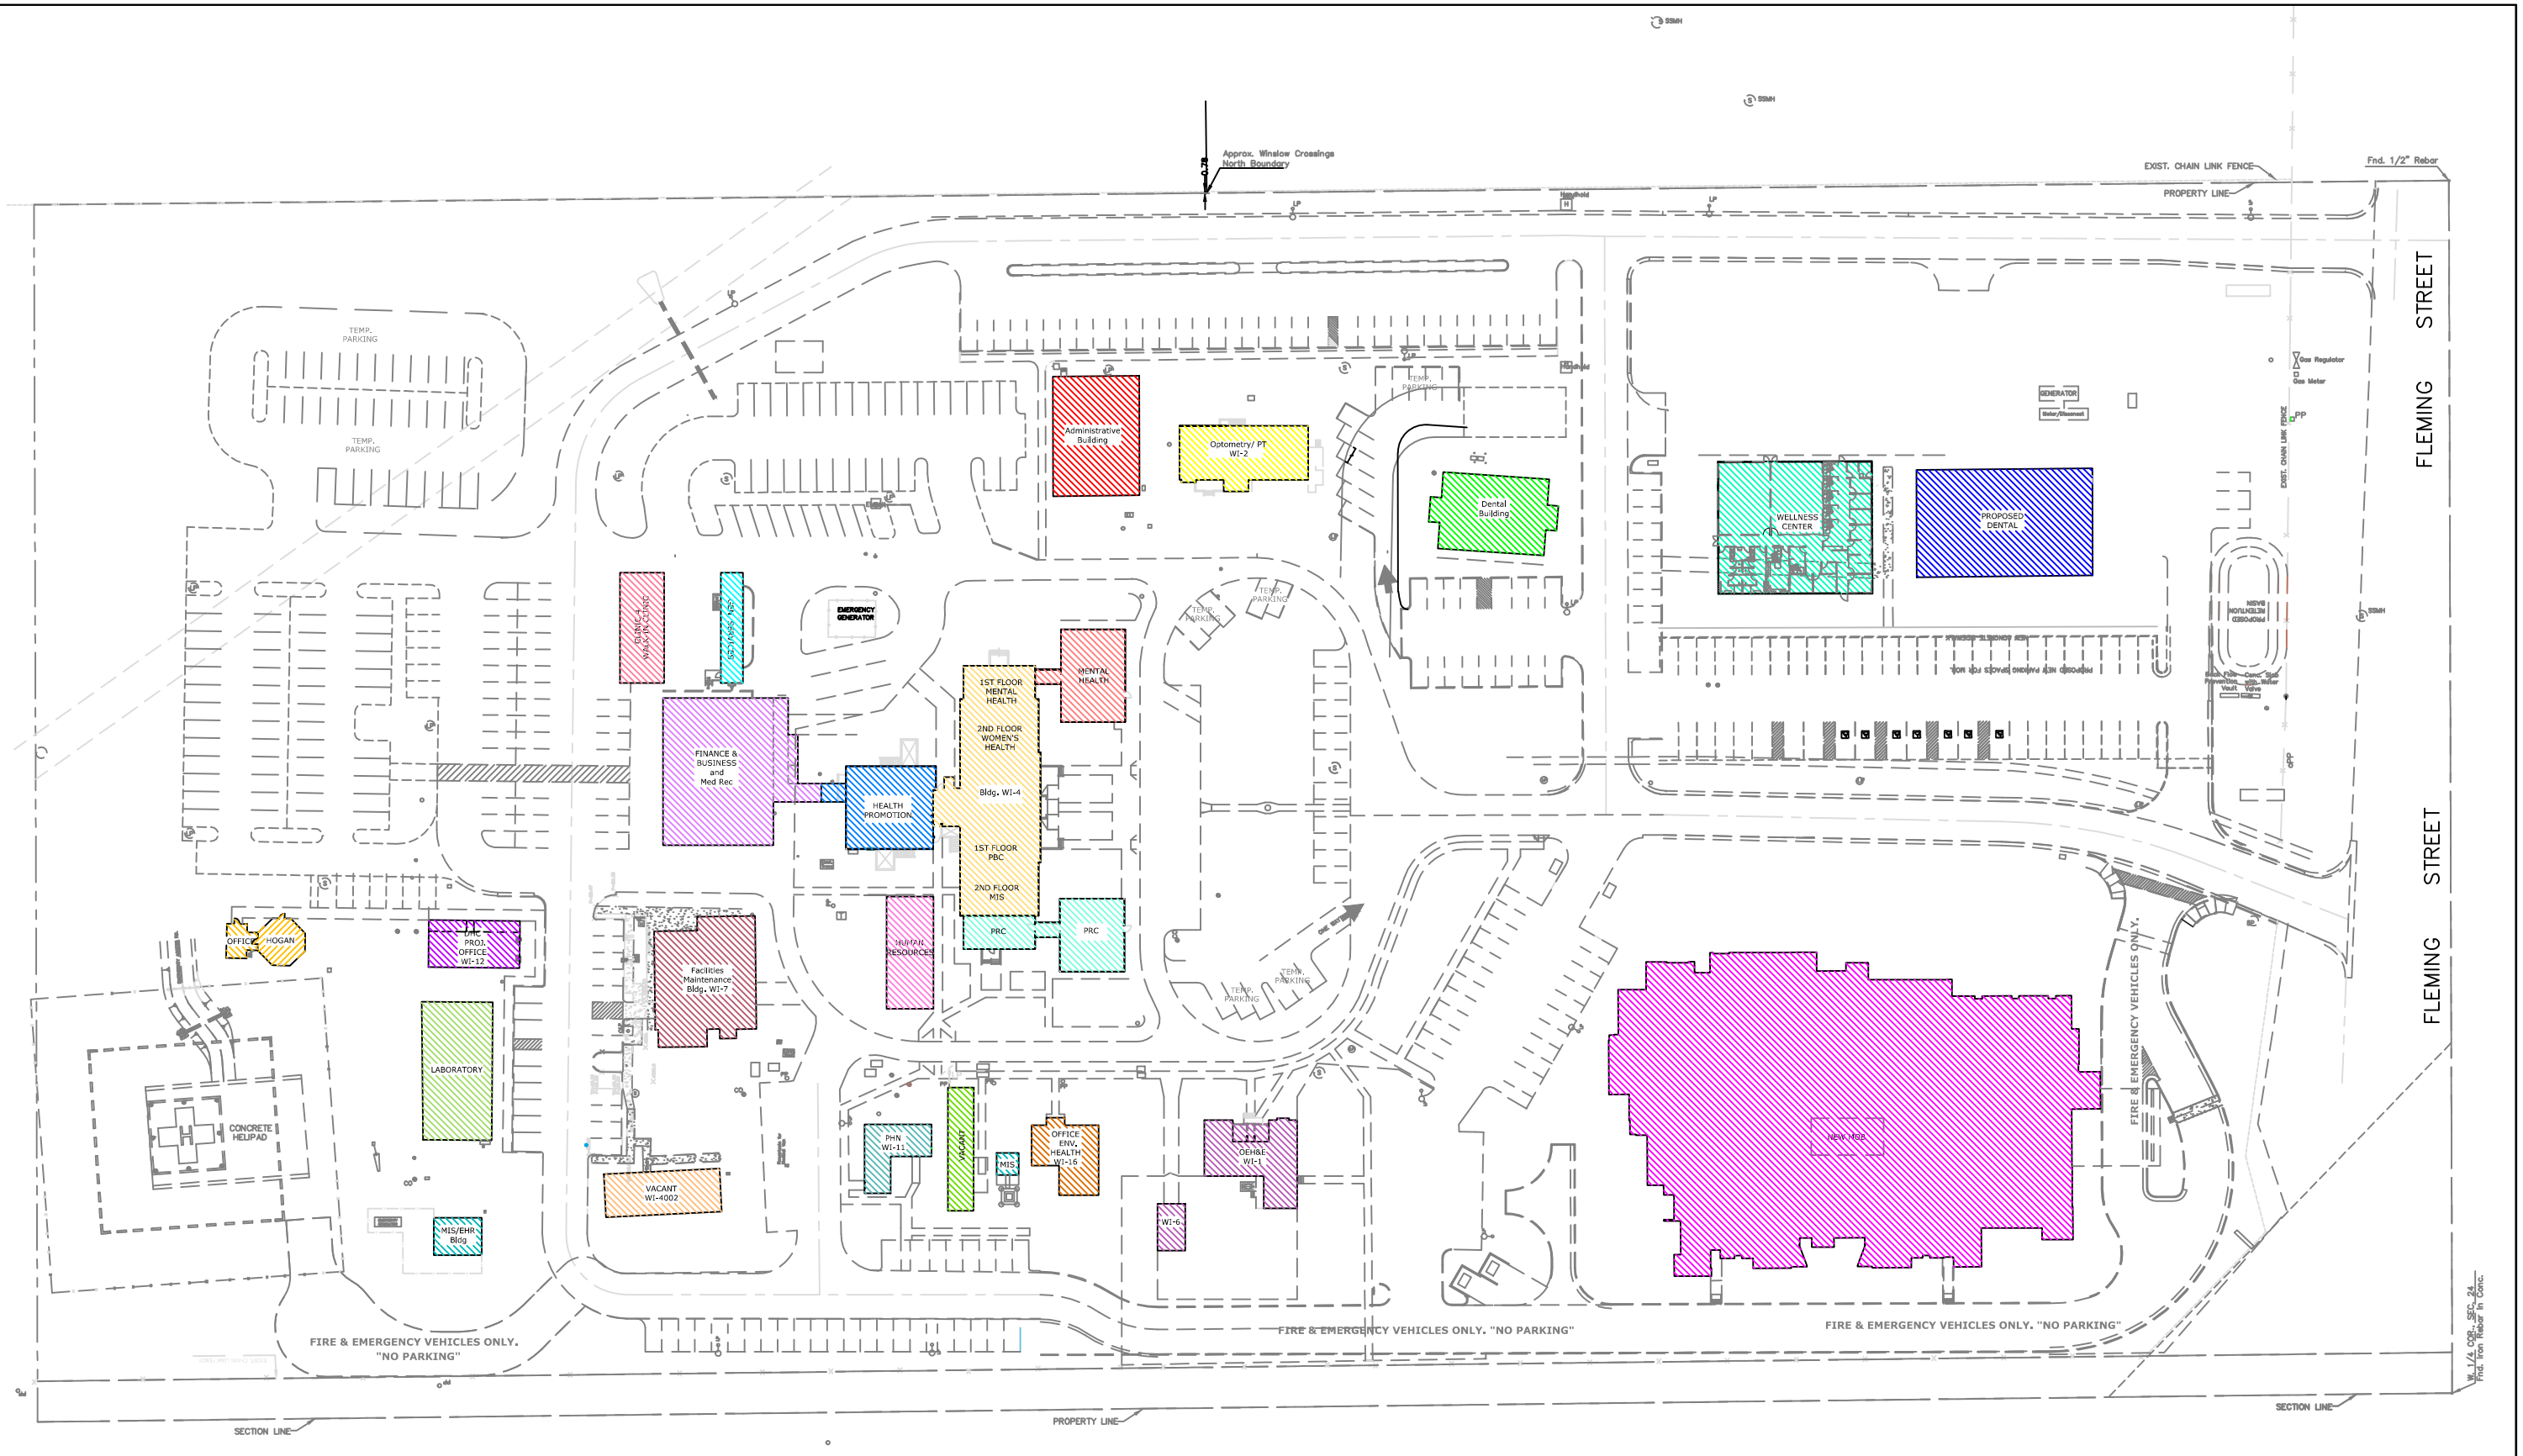


# CONCEPTUAL
# BUILDING SITE MAP

NOTE:
For Reference Purpose ONLY.
All dimensions taken from previous drawings.
Contractor and user to verify dimensions prior to actual construction and notify engineering technician and/or general foreman if discrepancies, occur.

NORTH

40' 0 20' 40'
SCALE: 1' = 40'


Winslow Indian Health Care Center
500 North Indiana Avenue
Winslow, AZ. 86047
WIHCC
Phone: (928) 289-6149
Fax: (928) 289-6140


WINSLOW INDIAN HEALTH CARE CENTER, INC.
CONCEPTUAL
WINSLOW SITE MAP